2-CAR GARAGE
23
UNCONDITIONED
SCREENED PORCH
19
GAS / PLUMBING HOOKUP FOR OUTDOOR KITCHEN
BIFOLD DOORS
STUDY
9
P.R.
22
MUDROOM
11
-BENCH
-CUBBIES
-COAT HOOKS
-UTILITY CLST.
MASTER BEDROOM
1
BUILT-IN
GREAT ROOM
4
GAS F.P.
KITCHEN
7
Refrigerator
MICRO
STOR.
21
BEDROOM 1
12
17 R @ ±7"
11" TREADS
CLST 1
13
1S/1R
MASTER BATH
2
VAULTED CLG. ABV.
ENTRY HALL
6
DW
HALL
18
SHARED BATH
14
CLST 2
16
DINING
5
BUILT-IN SEAT W/ STORAGE BELOW
BANQUETTE
8
U/C WINE
BEDROOM 2
15
MASTER W.I.C.
3
PROVIDE BLOCKING IN WALL BELOW WINDOW FOR PLANTER BOXES
PANTRY
17
FRONT PORCH
20

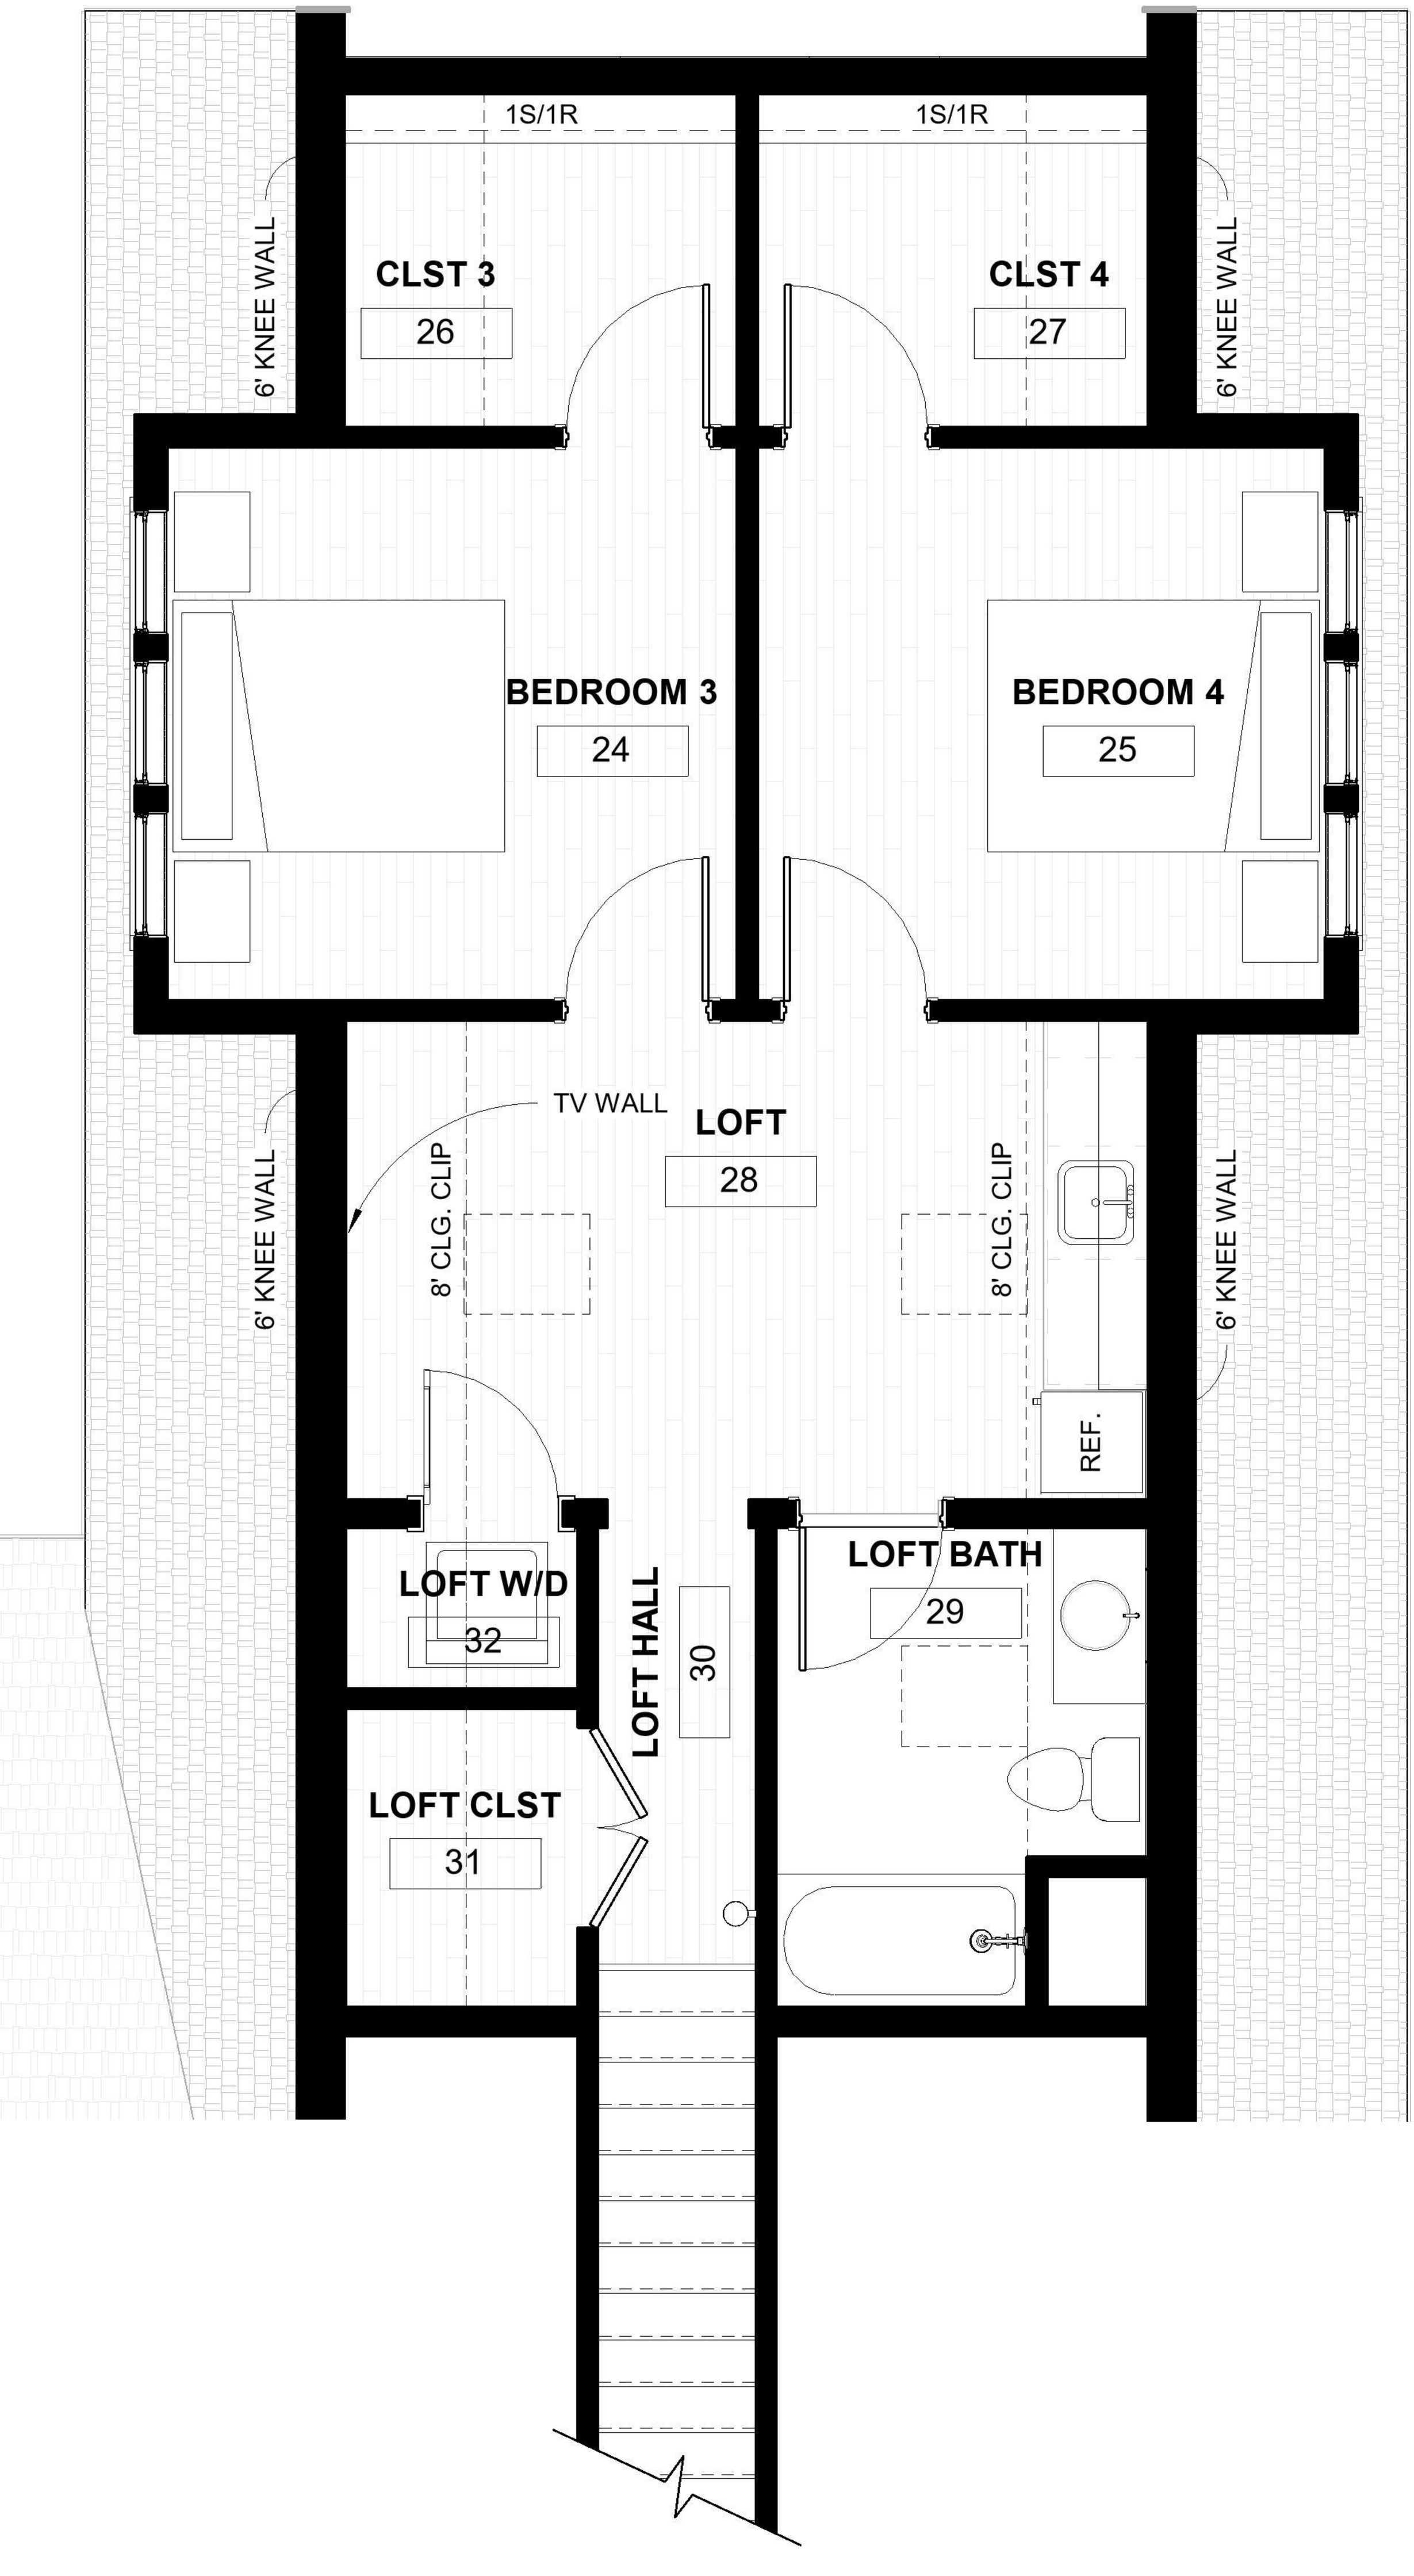
1S/1R
1S/1R
CLST 3
26
CLST 4
27
6' KNEE WALL
6' KNEE WALL
BEDROOM 3
24
BEDROOM 4
25
TV WALL
LOFT
28
8' CLG. CLIP
8' CLG. CLIP
6' KNEE WALL
6' KNEE WALL
REF.
LOFT W/D
32
LOFT HALL
30
LOFT BATH
29
LOFT CLST
31